





1 Site Location Plan
1 : 500

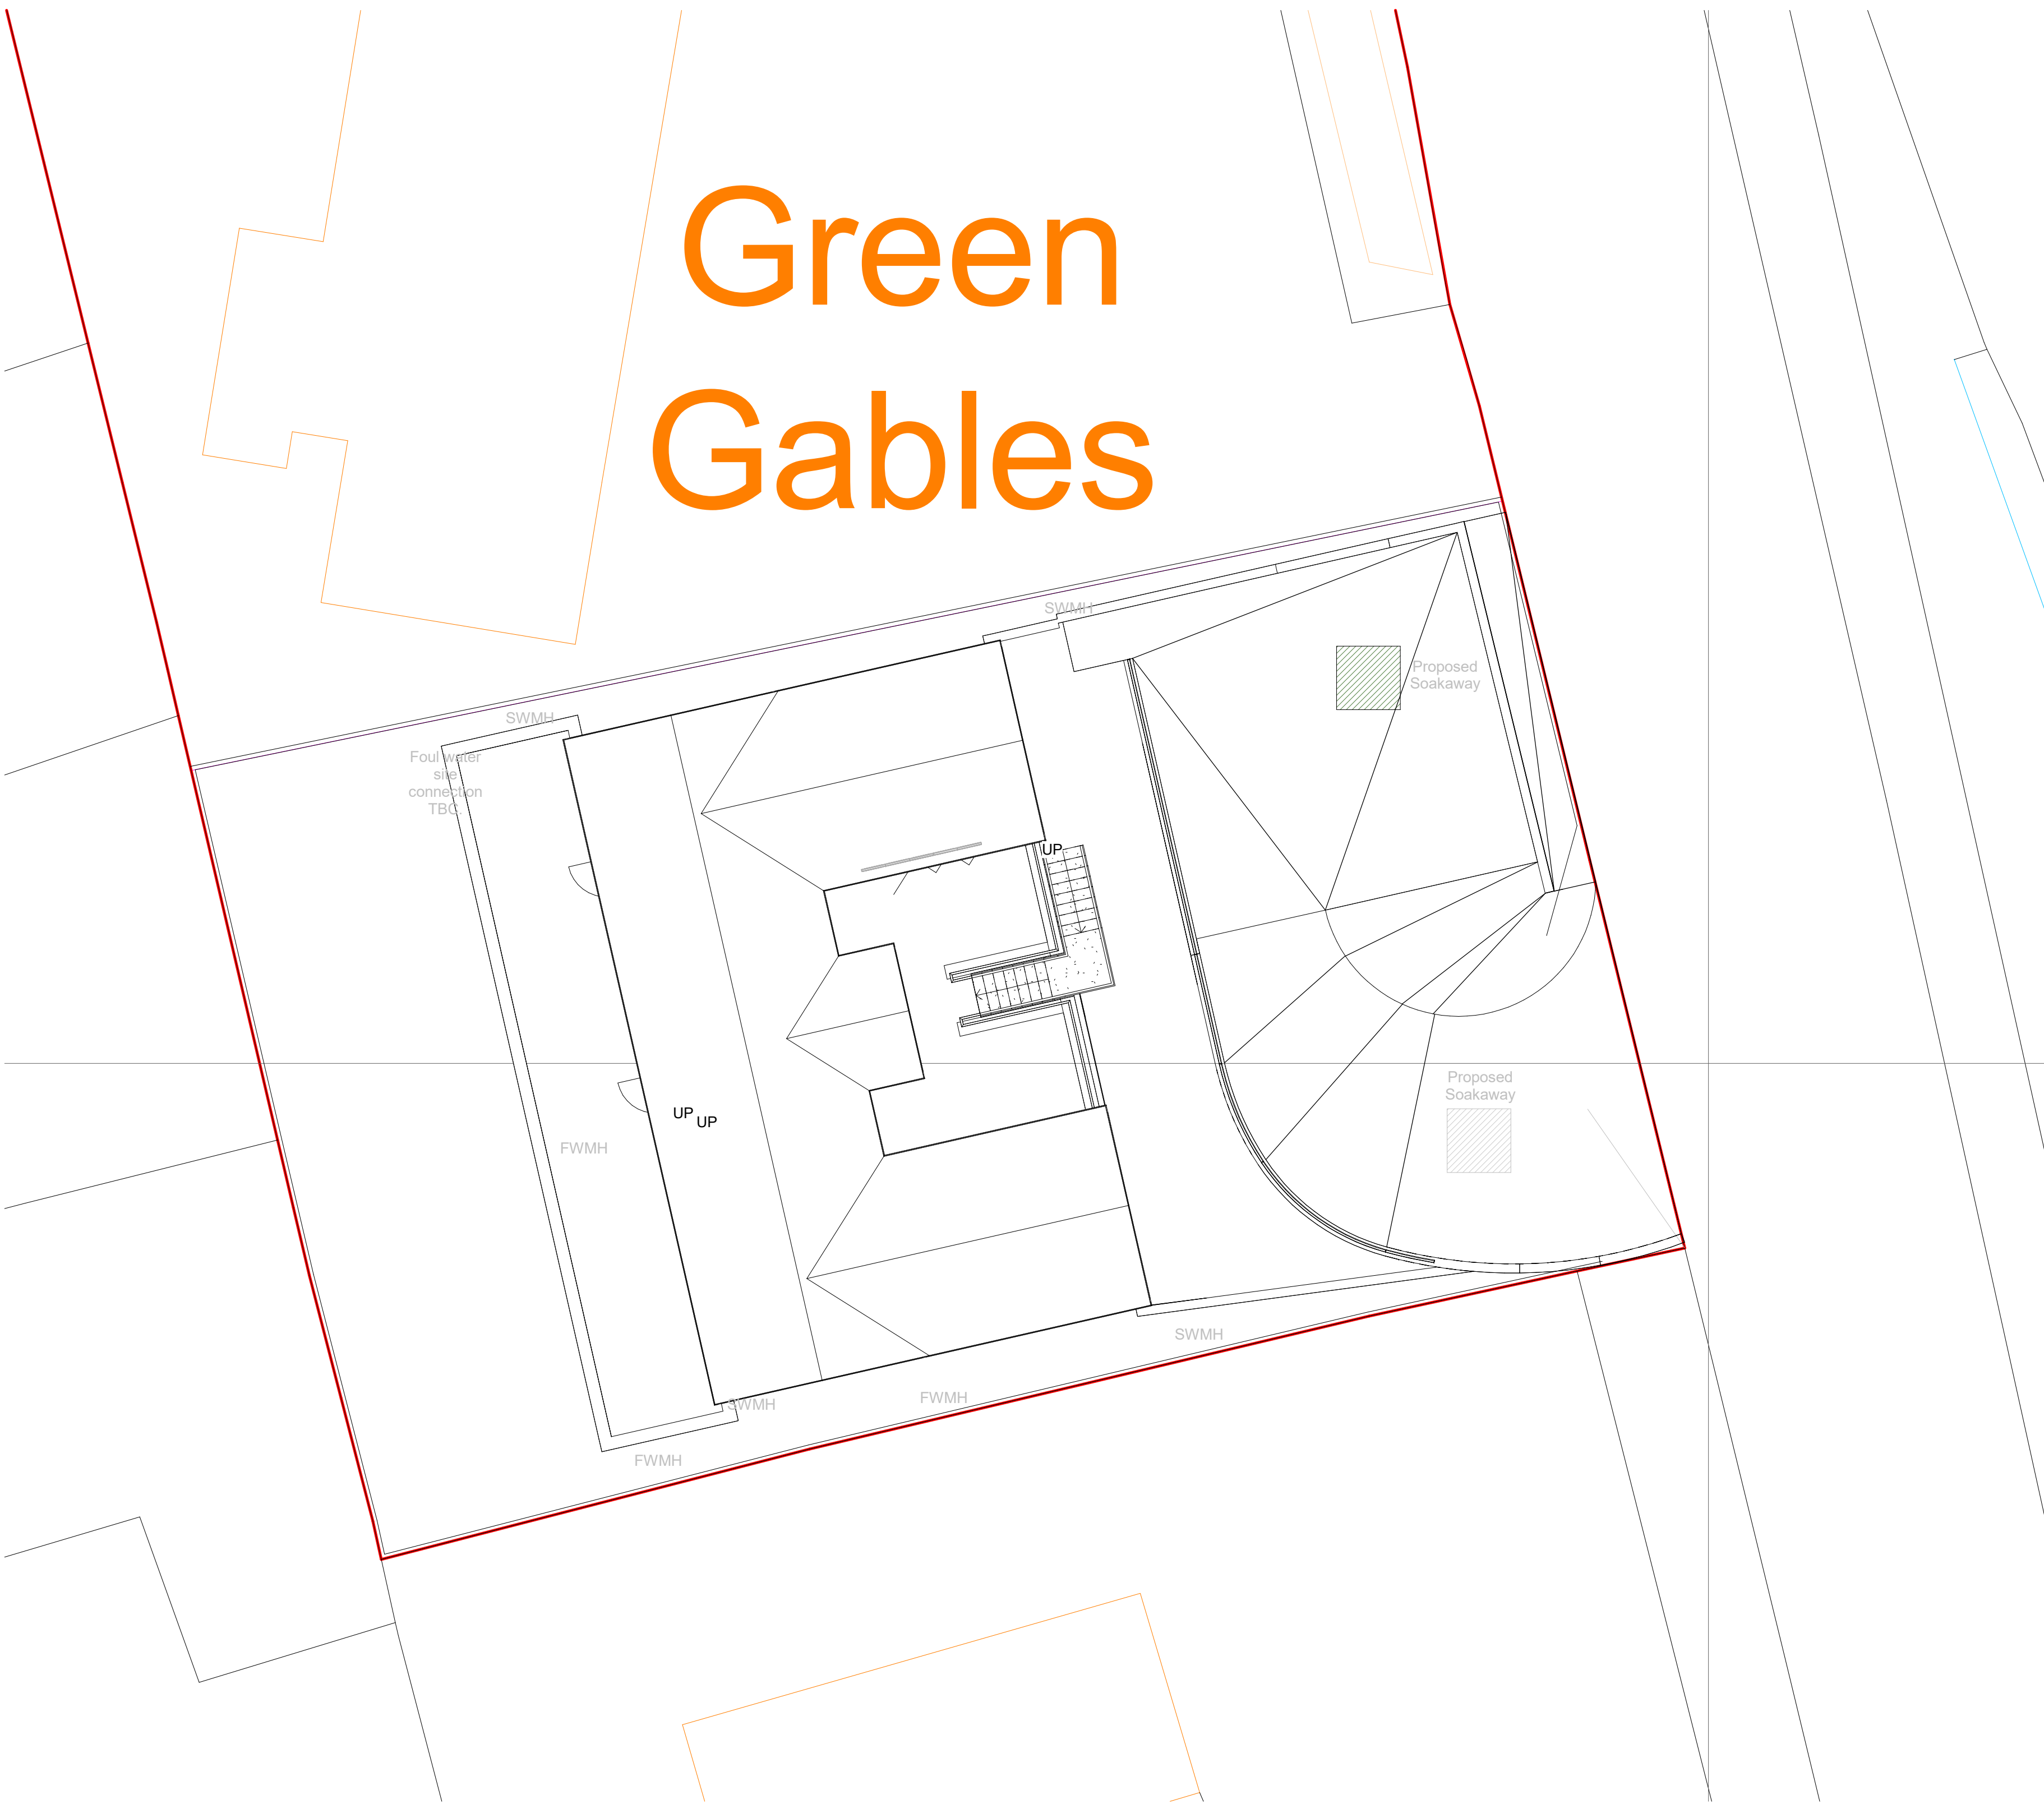


2 Site Location Block Plan
1 : 100

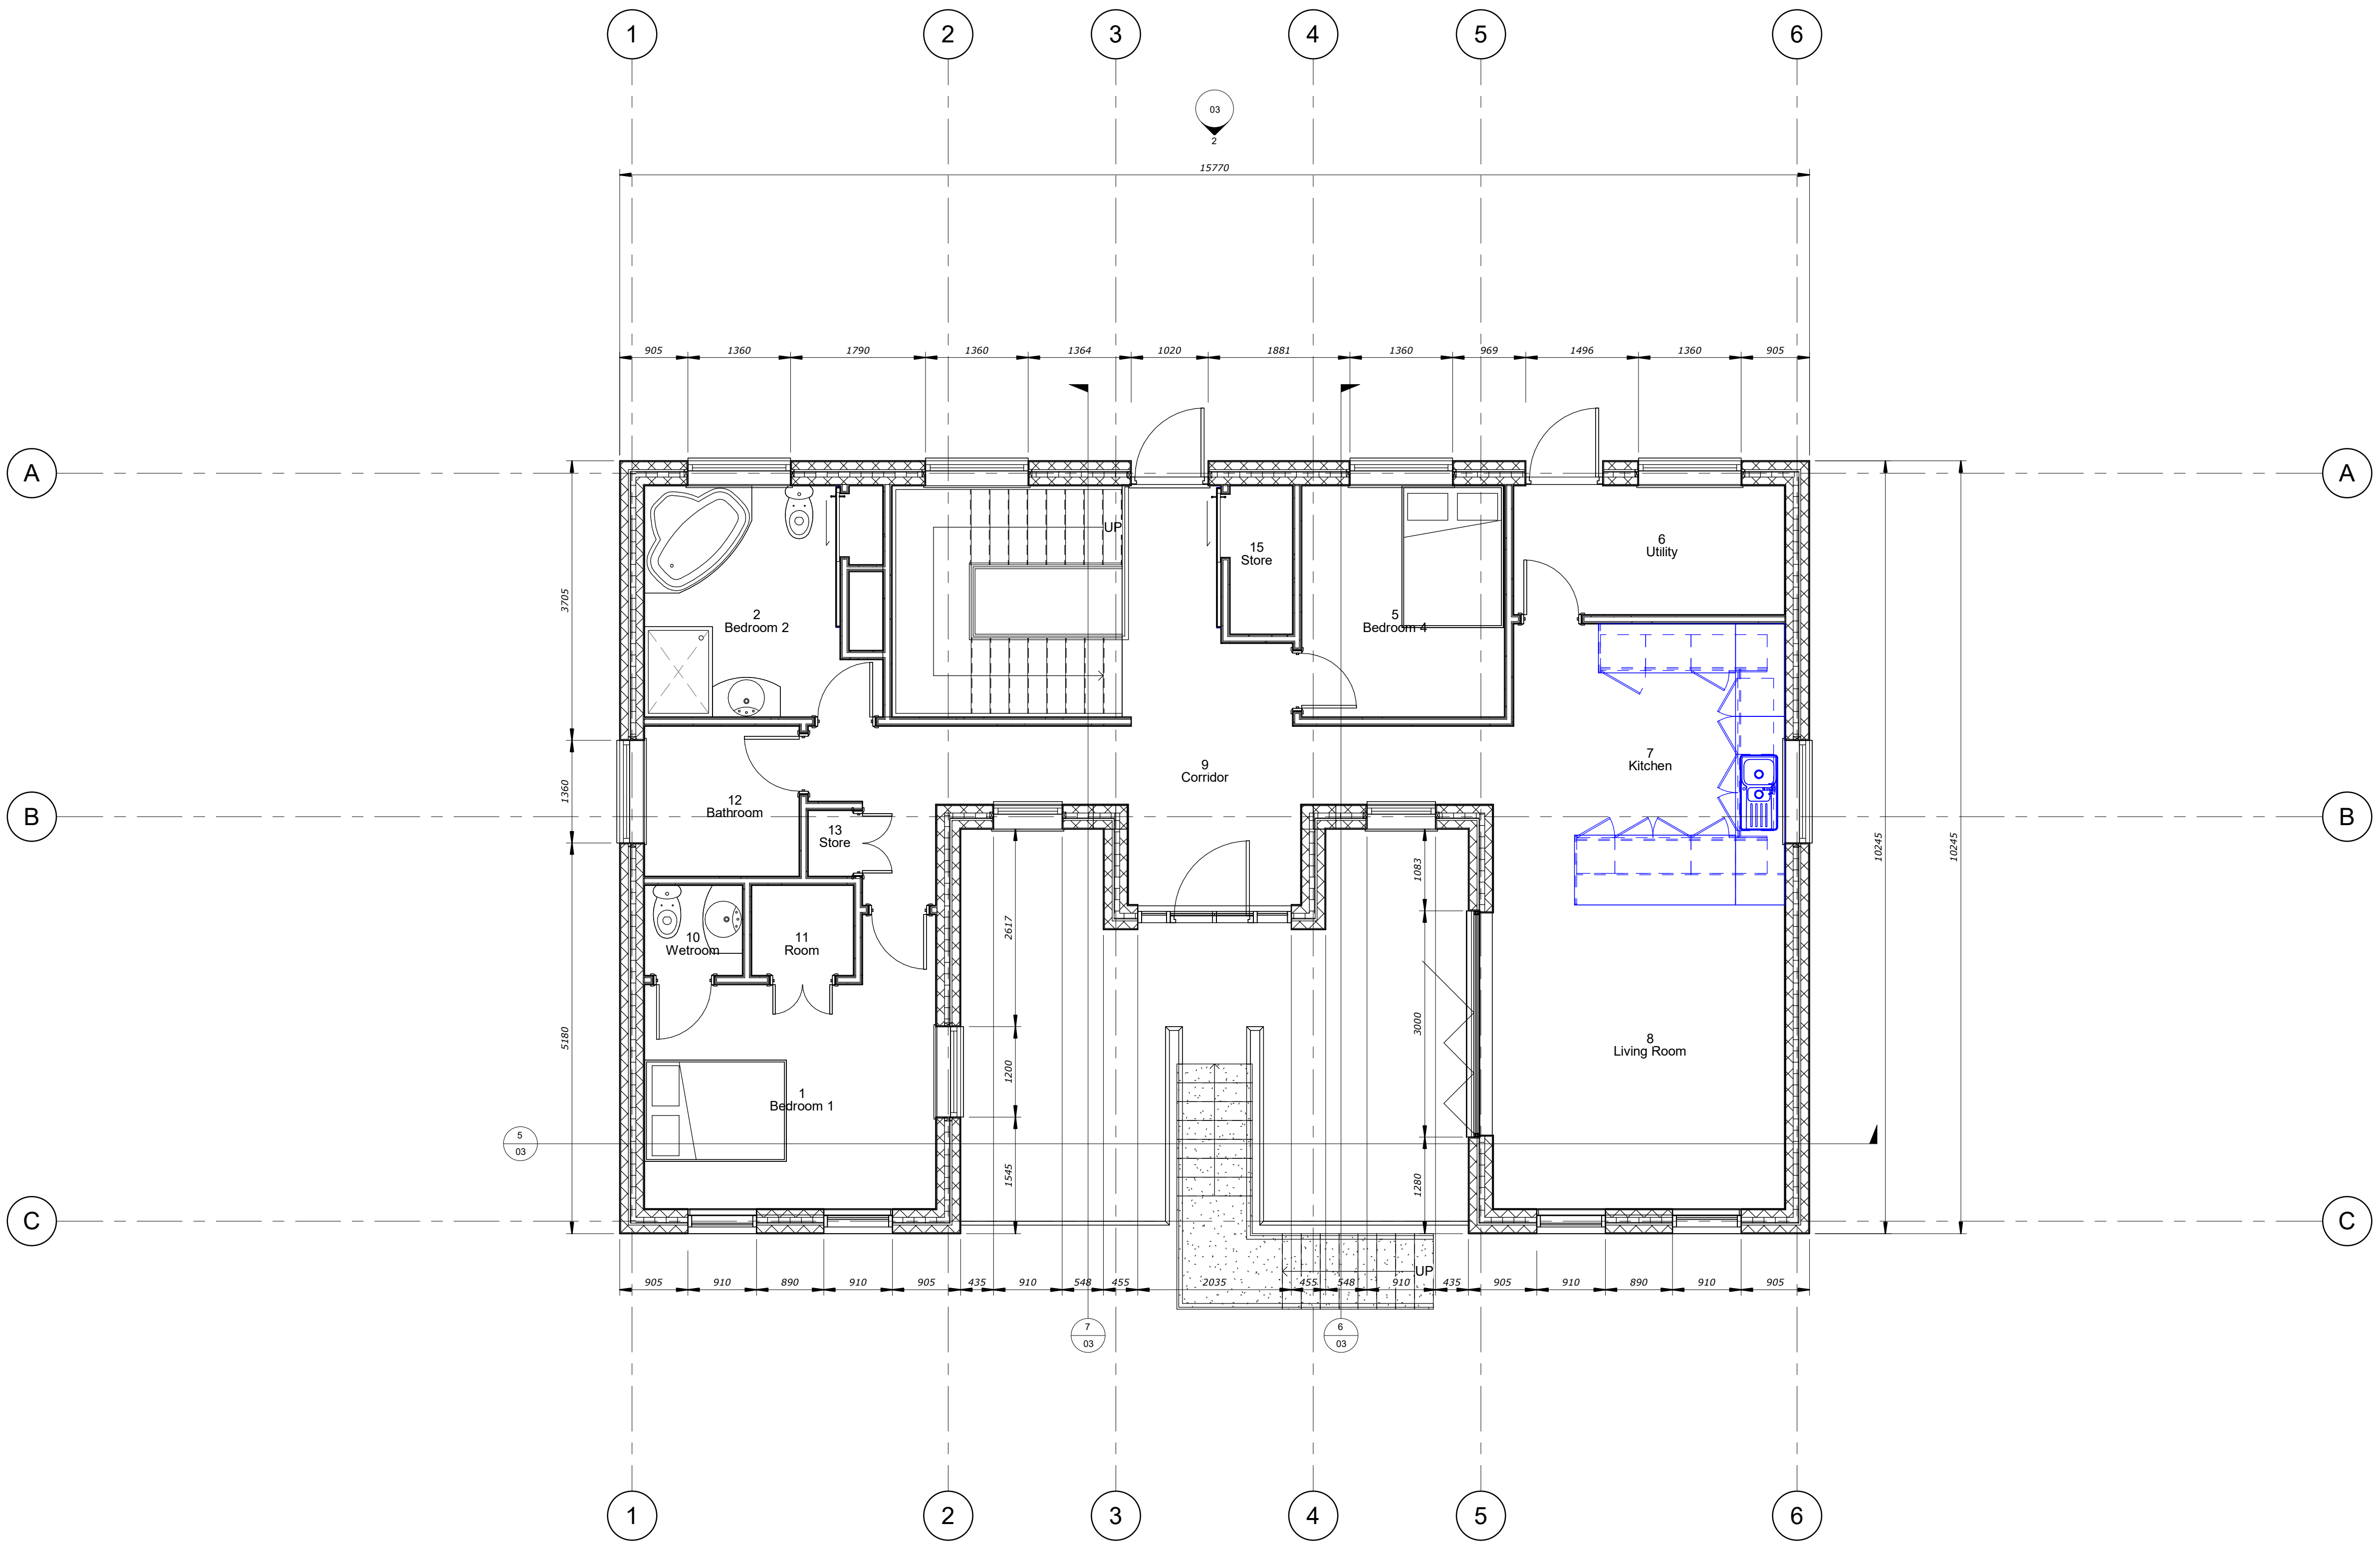


1 Plan
1 : 50




1 East Facing
1 : 100

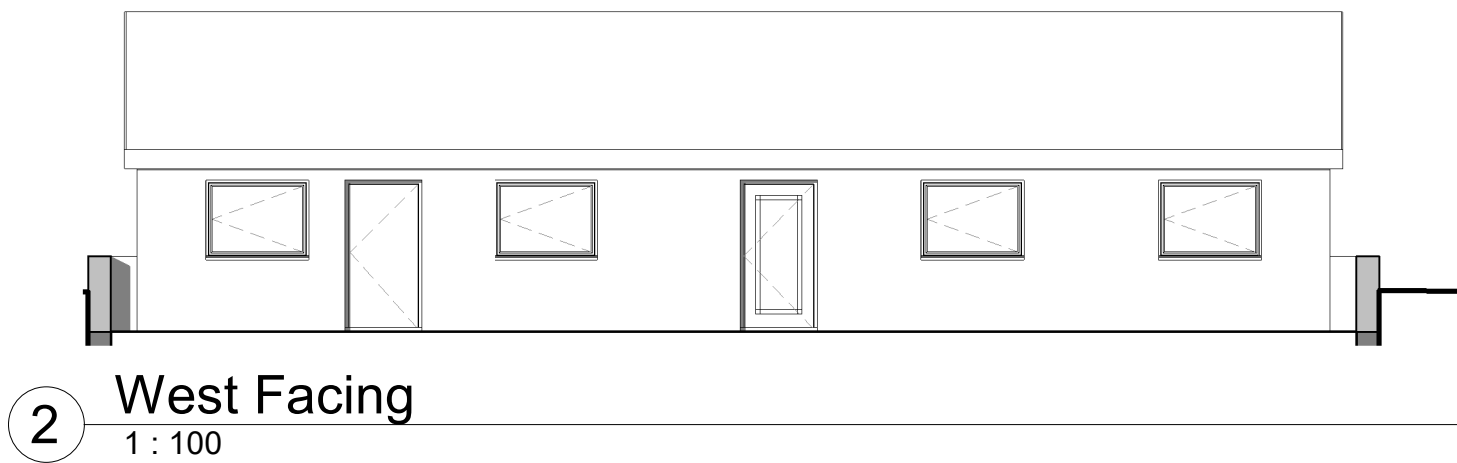


2 West Facing
1 : 100

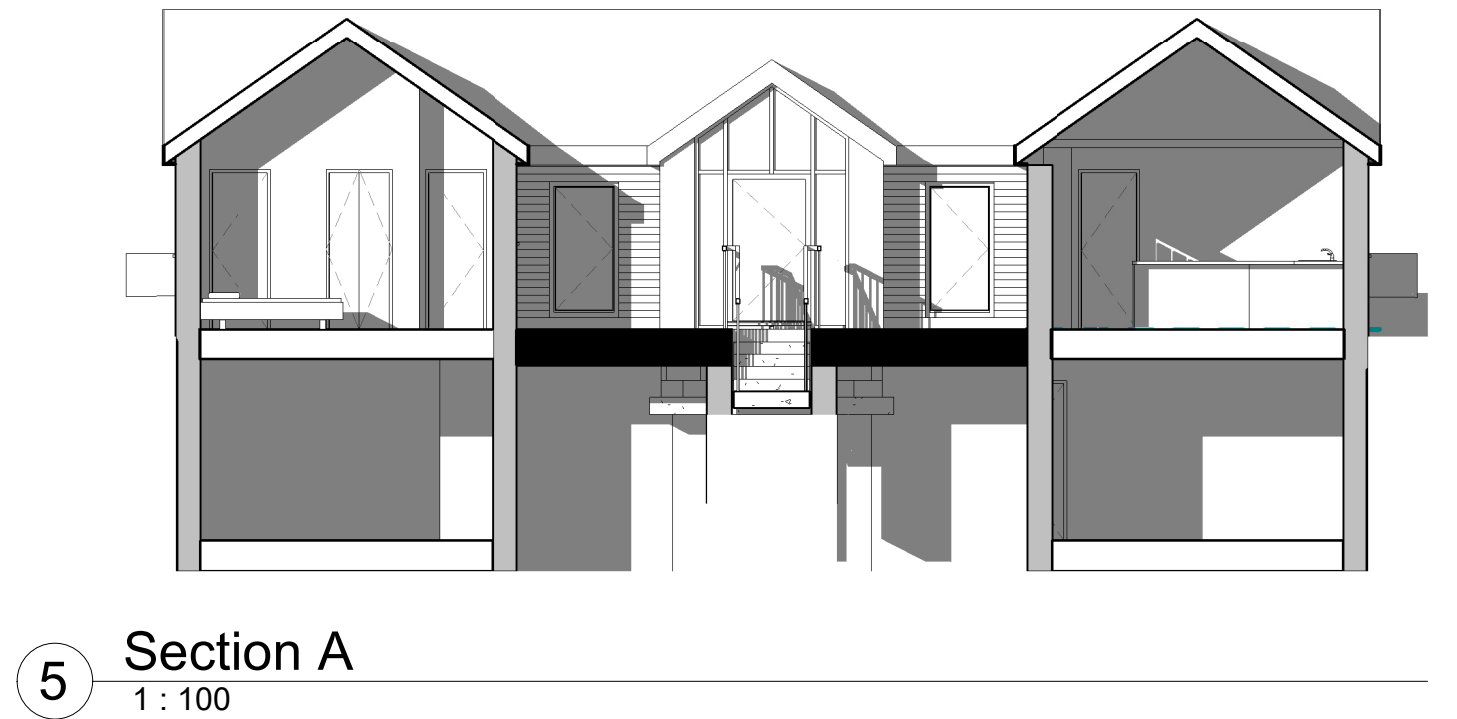


5 Section A
1 : 100

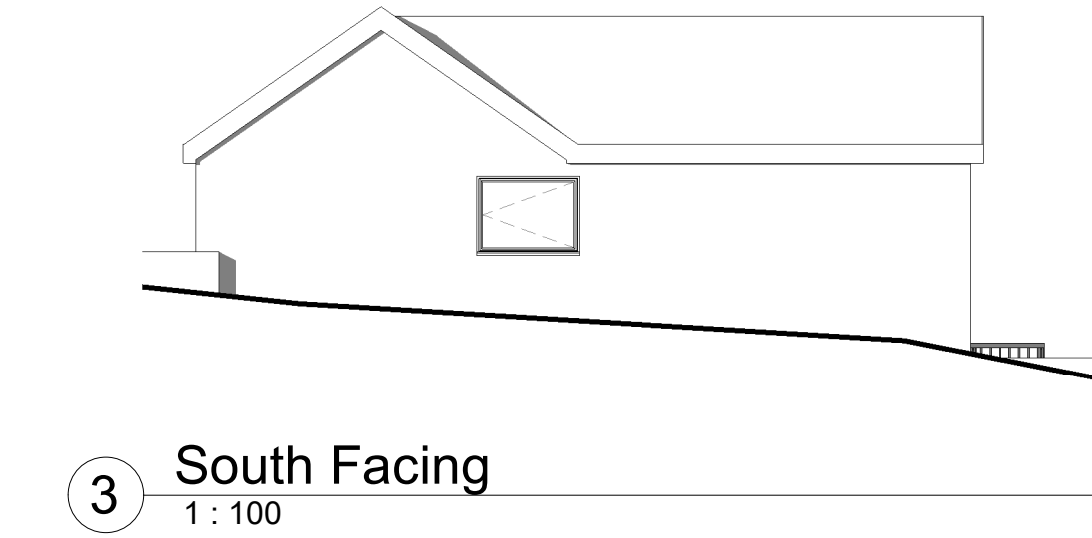


3 South Facing
1 : 100

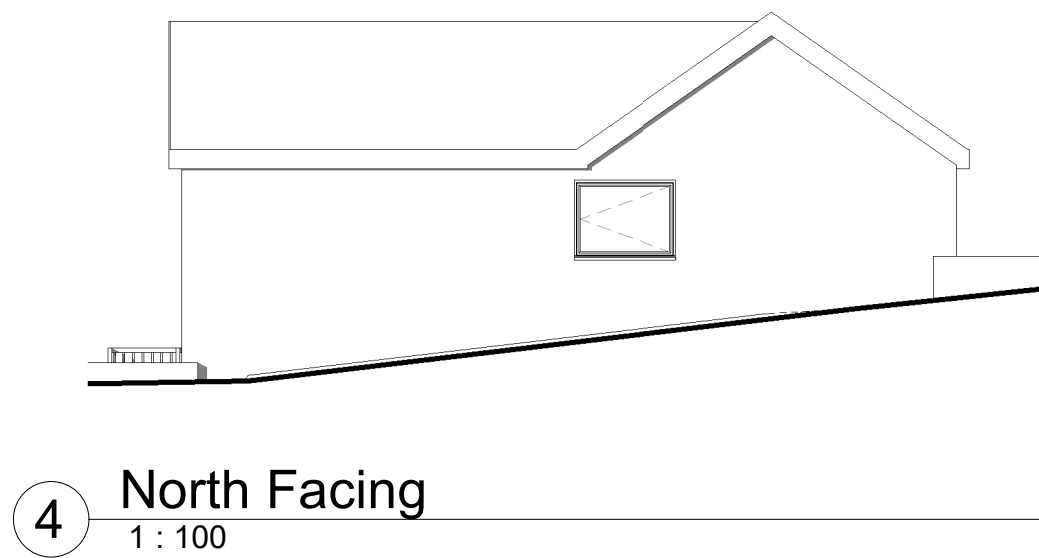

4 North Facing
1 : 100

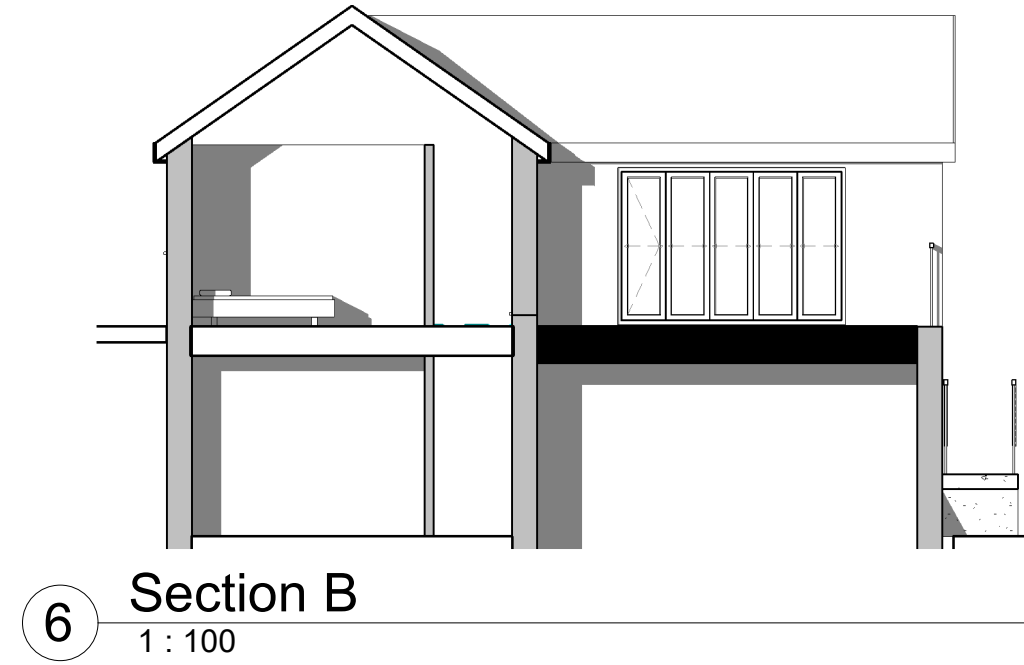


6 Section B
1 : 100

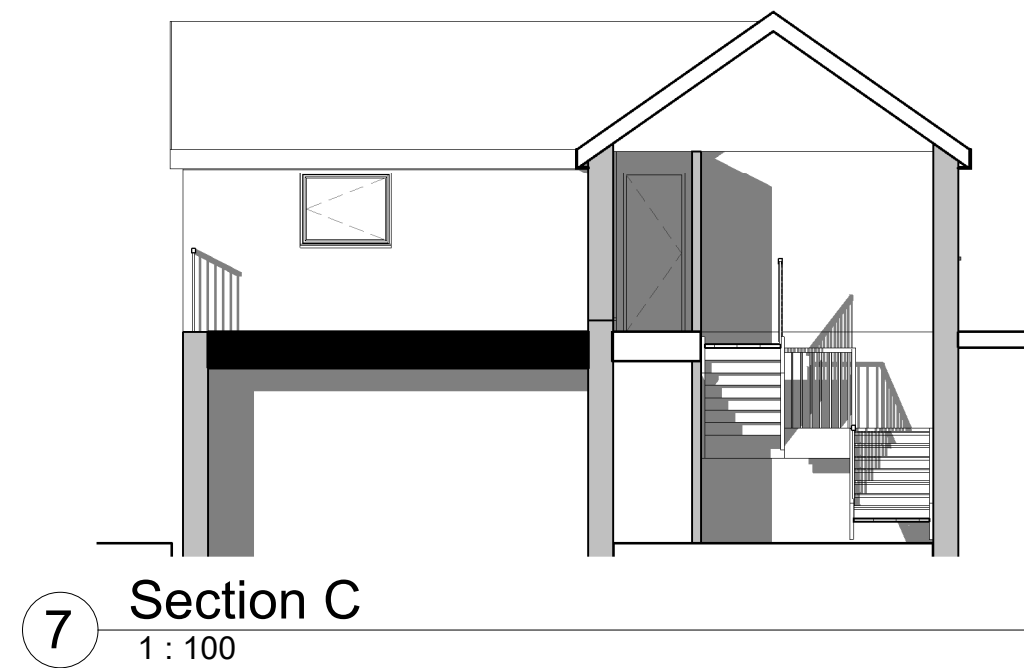

7 Section C
1 : 100




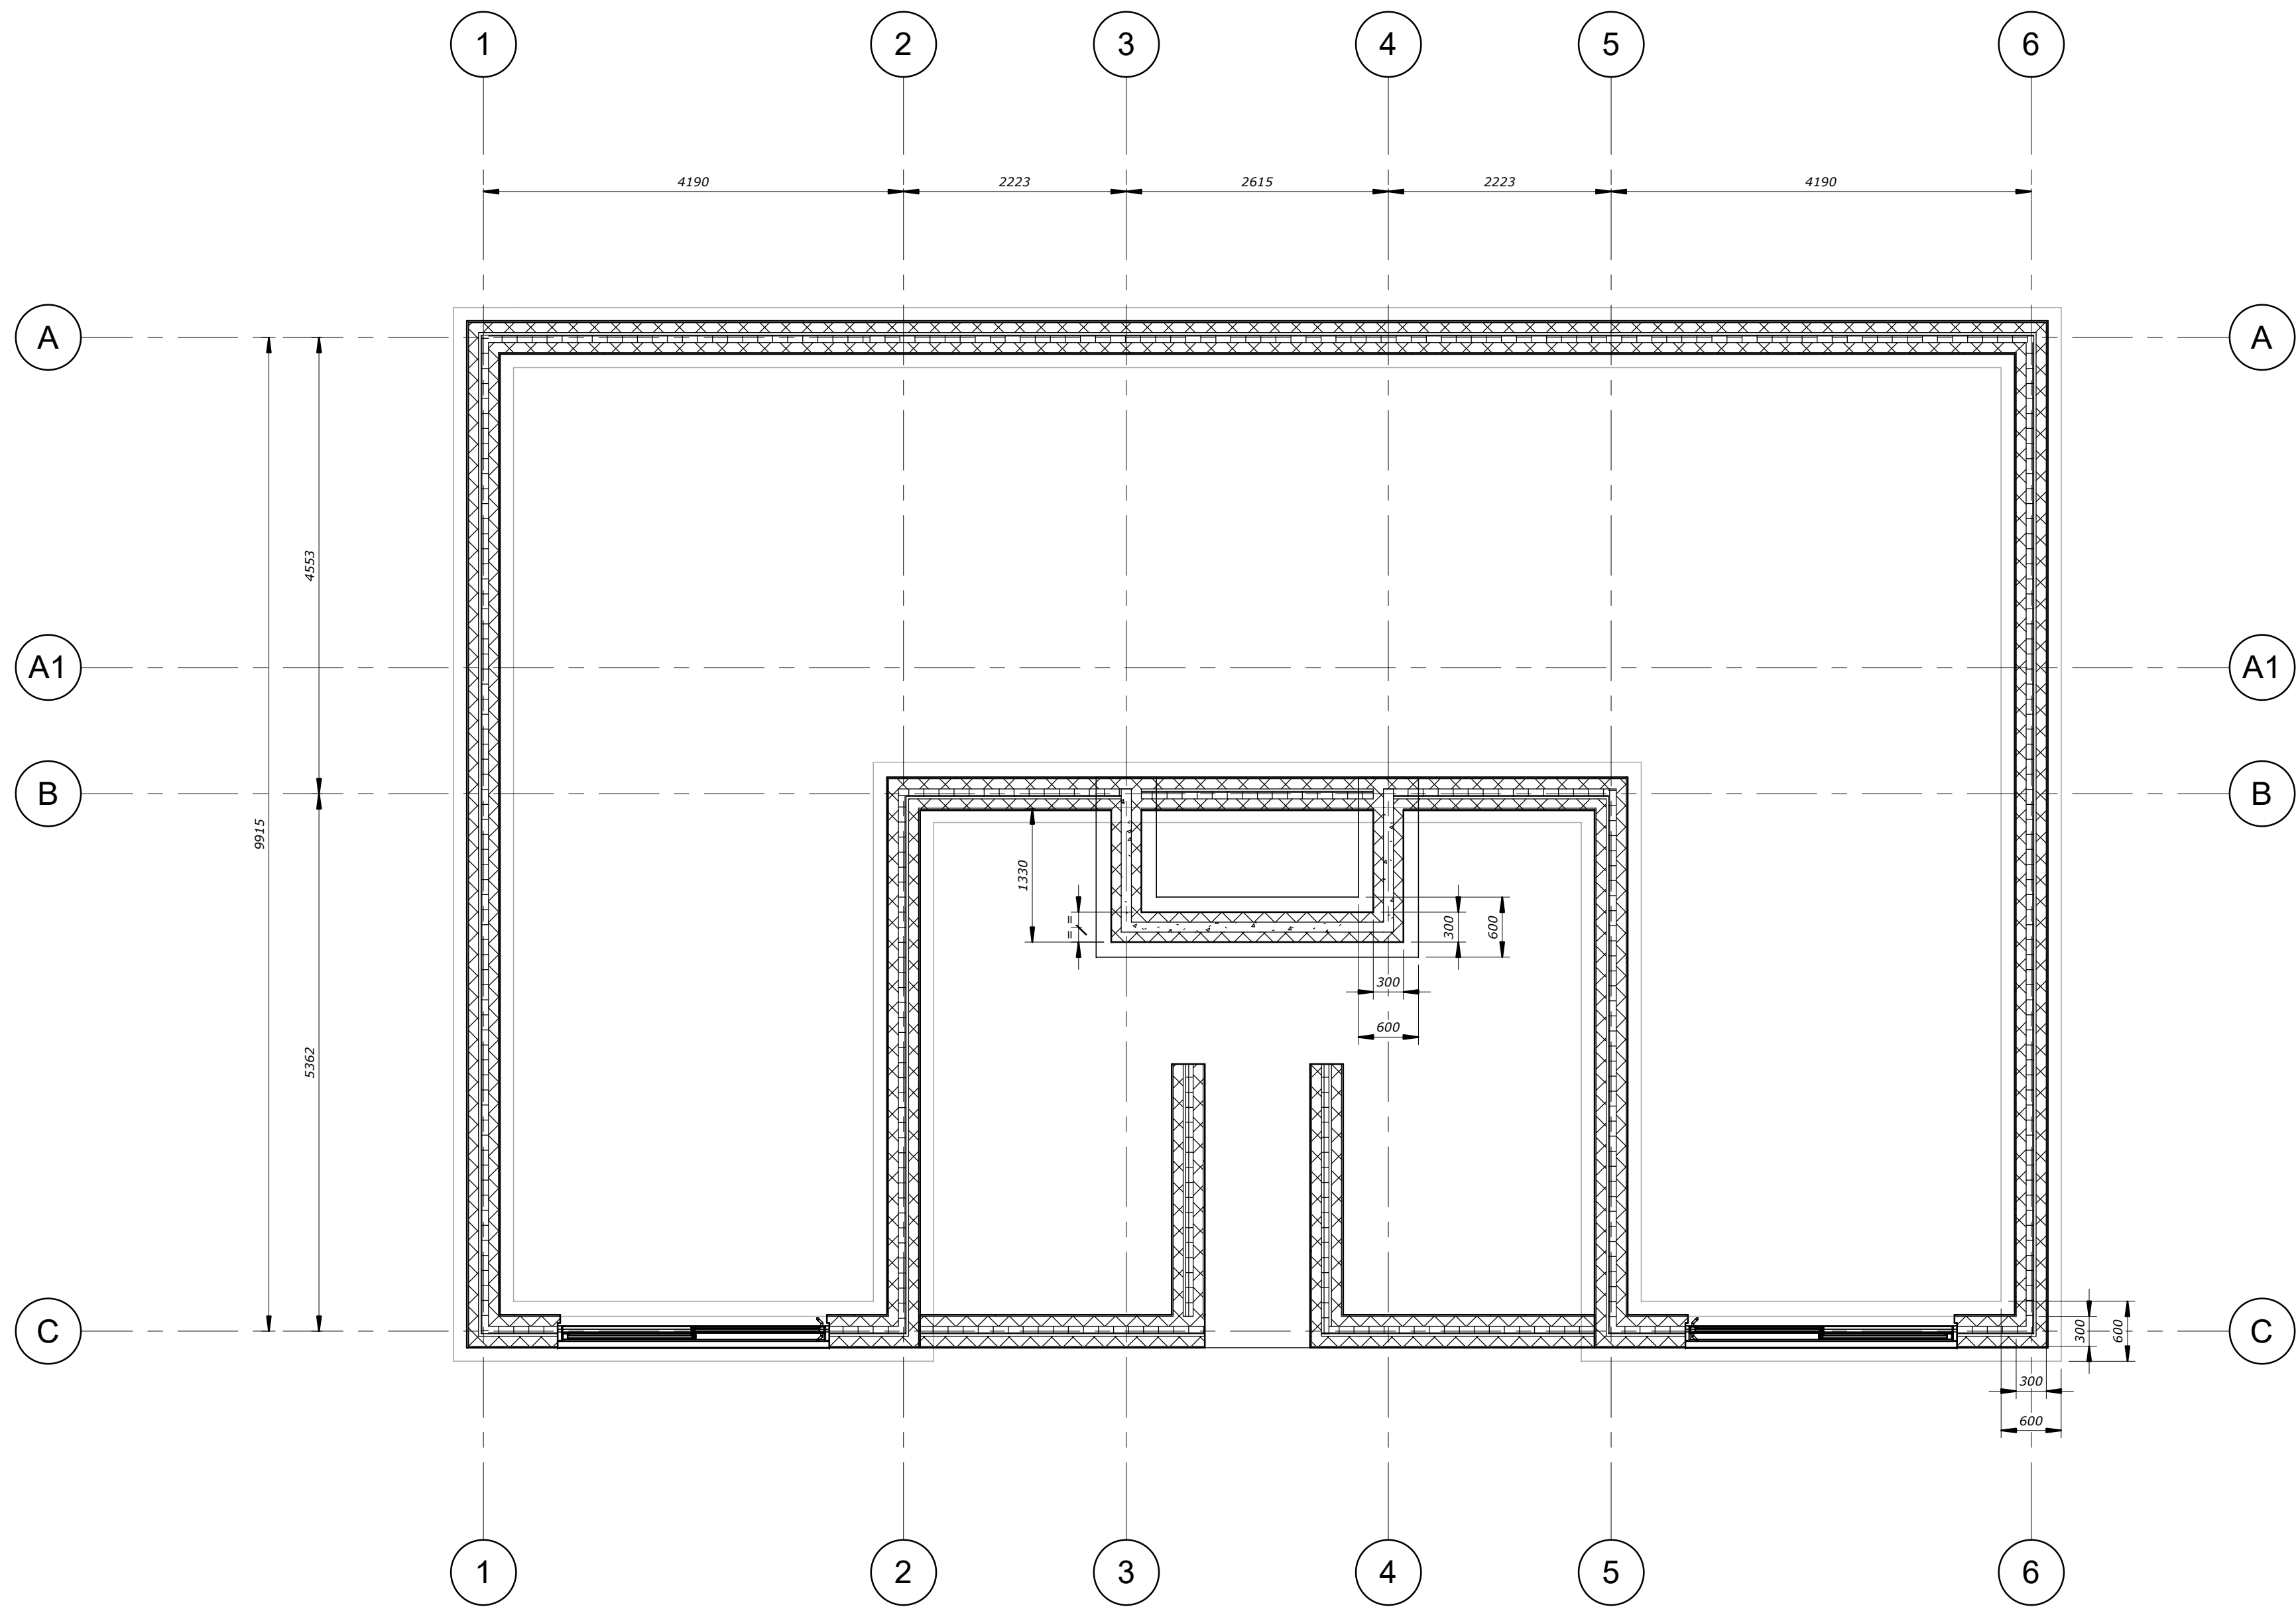


1 Foundation Plan


1 : 50




Project Title: Green Gables CF37 3ED	Drawing Title: Foundation Plan	Client:	Date: 05/07/24	Drawn By: DES	Revision: P01
		Drawing Number: 001-05	Scale: 1 : 50	Issue:	Revision Date: 09/04/25

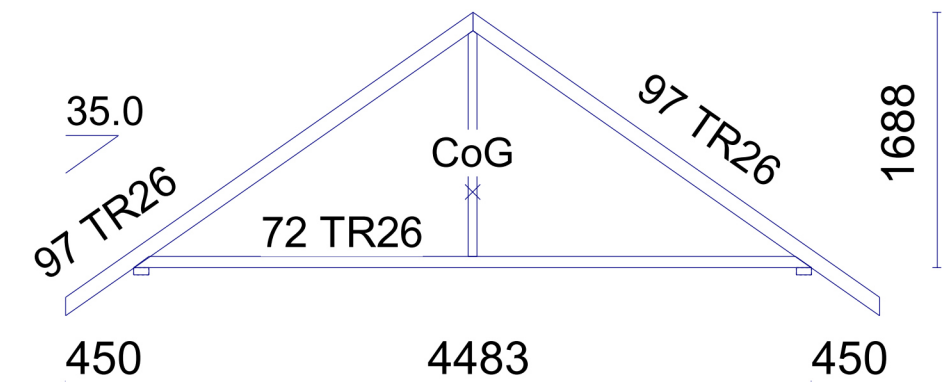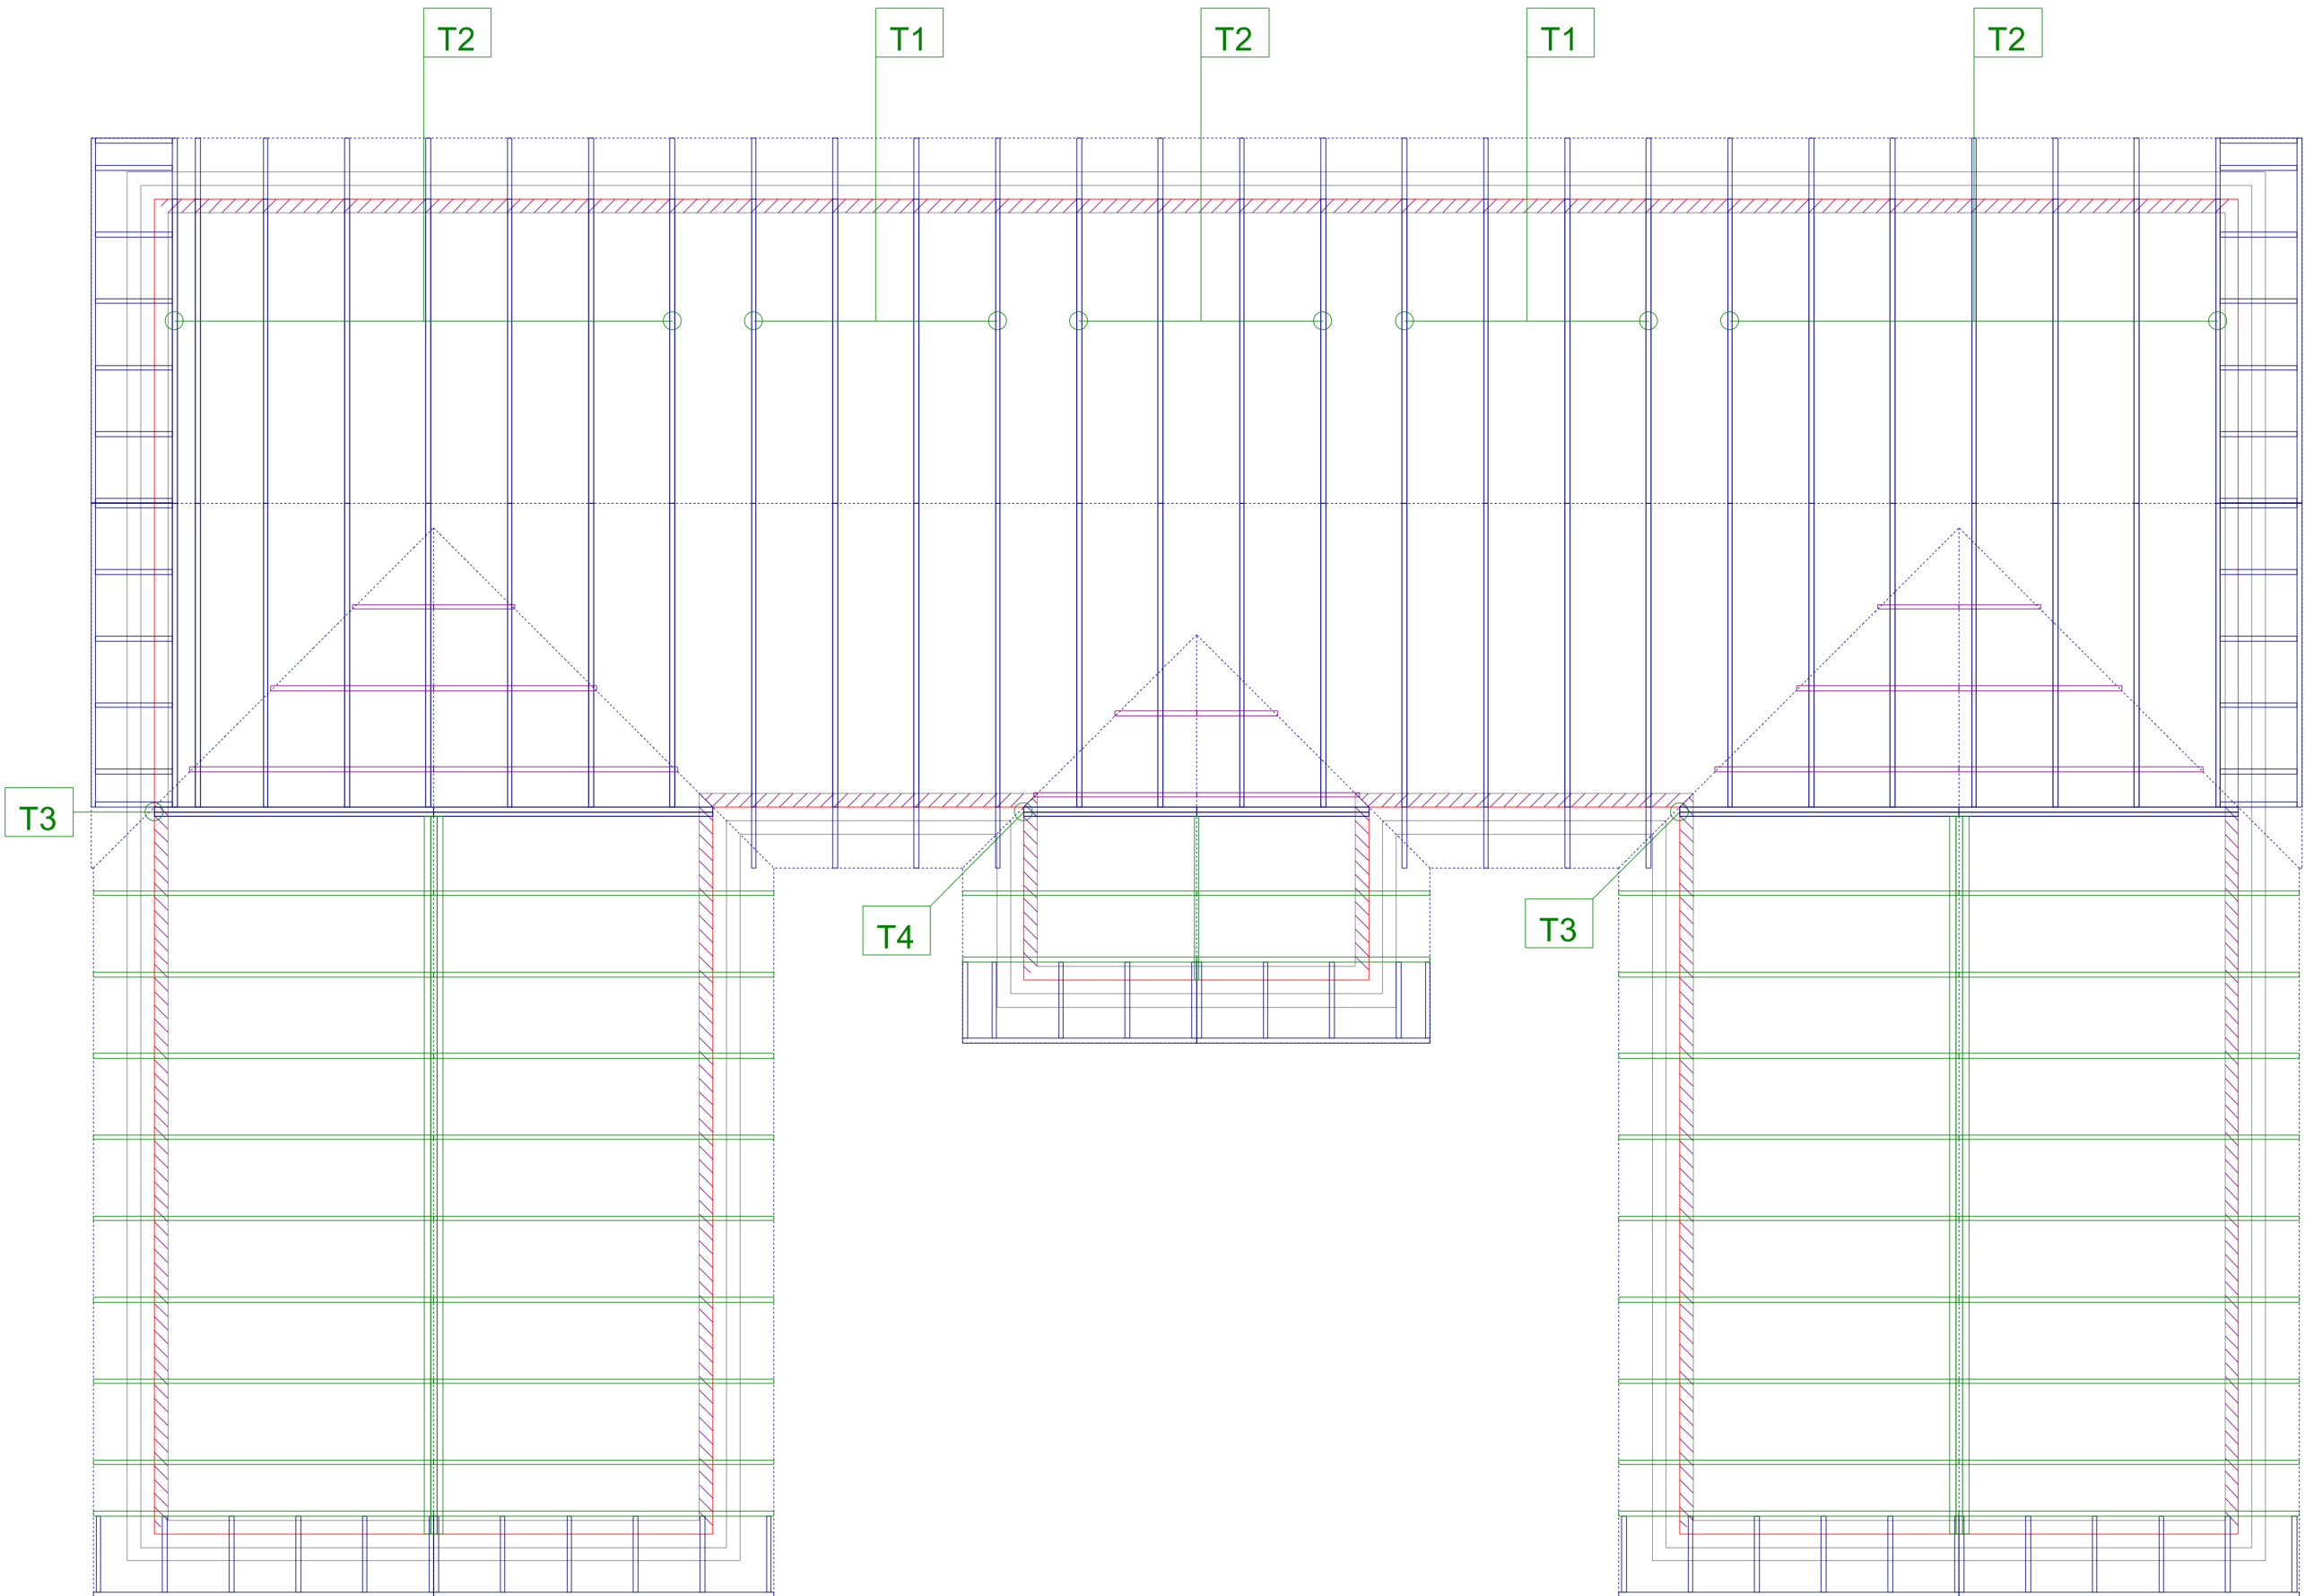


T1 8 OFF - 20 kg/ply

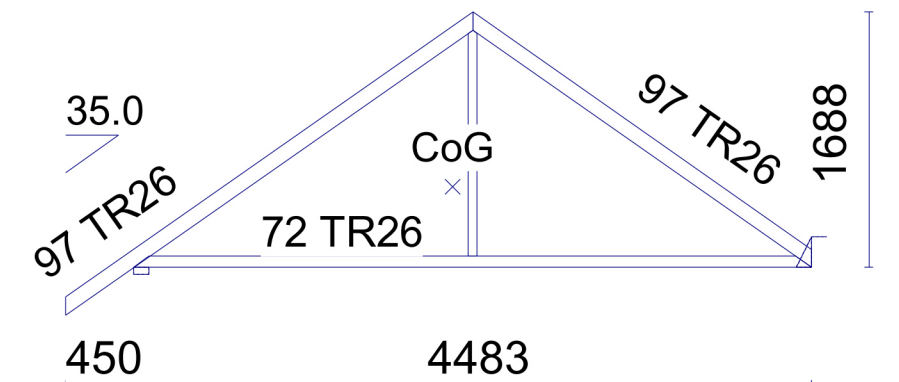

T2 19 OFF - 19 kg/ply

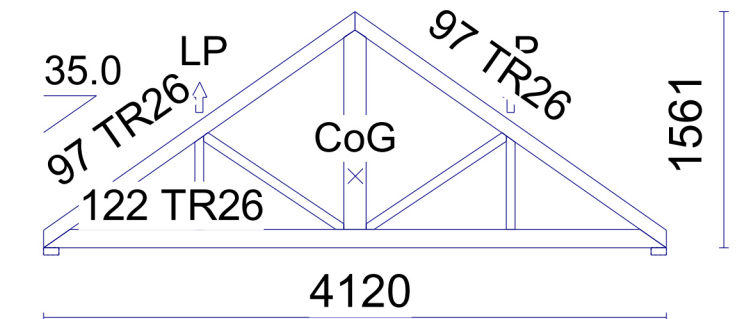


T3 2x2PLY - 26 kg/ply

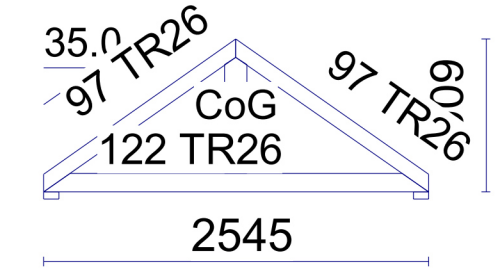

T4 1x2PLY - 13 kg/ply

All hatched walls shown on layout have been used as load bearing support walls. We must be informed if any of these walls are not load bearing

Manderwood Timber Eng Ltd, Neyland, Milford Haven, (01646) 600621		
SITE :Green Gables, Robert Street Pontypridd		
SPACING :600mm	DATE : 5-6-2024	PROJECT : RPJ Builders Ltd
Drawn : Sean Hannon		Checked :
LOADS:Tiles=685	Snow=514 N/m2	DRG NO : P95029/P95029-1 [Plan

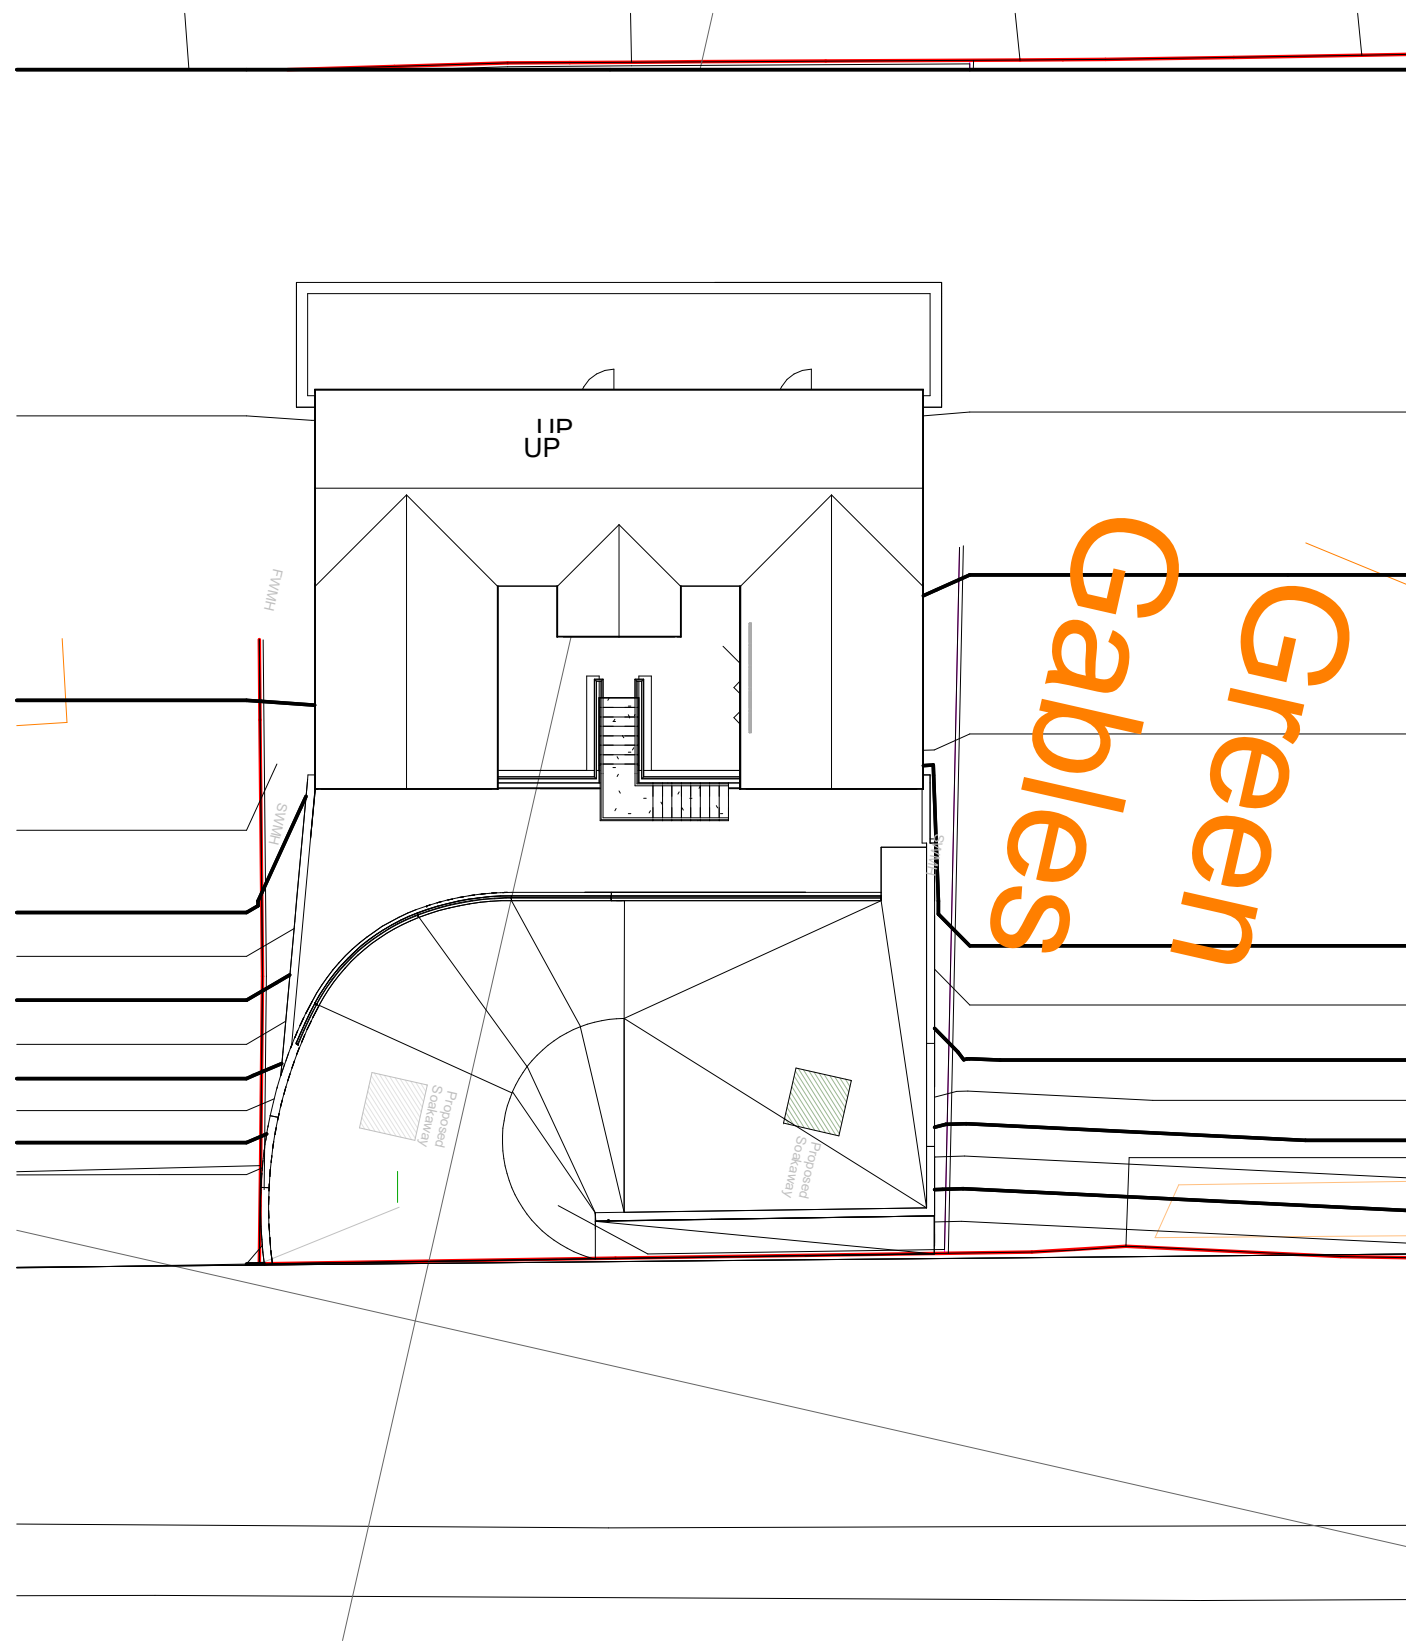

1 Site Plan
1 : 200



2 Front Elevation
1 : 200

